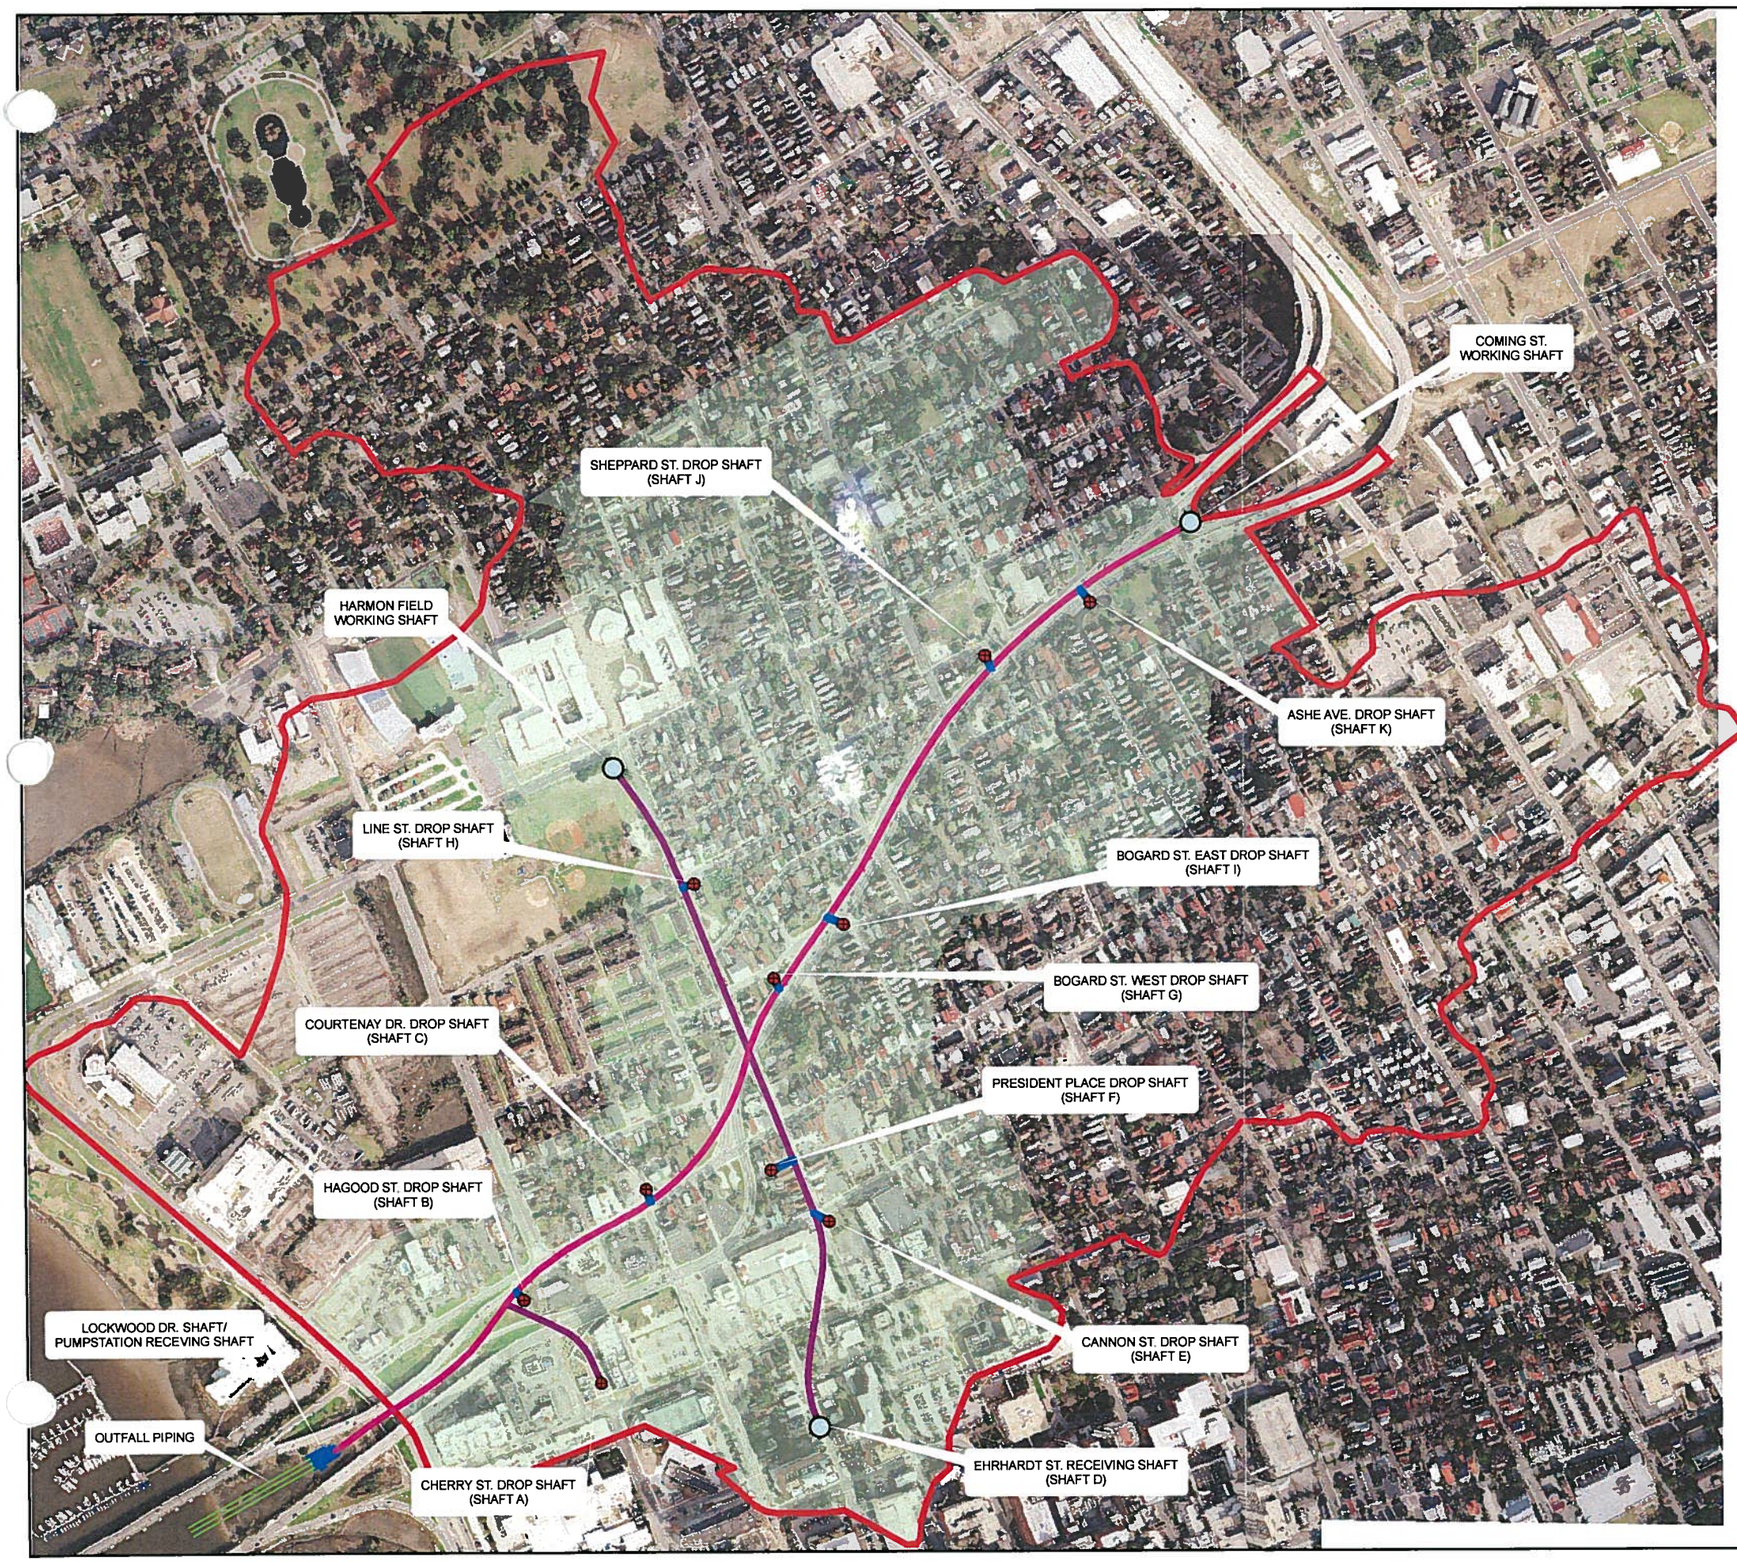

DROPSHAFT
LARGE SHAFT
ADIT
DEEP CONVEYANCE TUNNEL
OUTFALL
LATERAL TUNNEL
ADIT
PROJECT BASIN
SERVICE AREA

SPRING/FISHBURNE US 17
DRAINAGE IMPROVEMENTS
SYSTEM LAYOUT

N W E S

600 300 0
FEET

DAVIS FLOYD
BLACK & VEATCH Building a world of difference.

D&F JOB NO.: 30295.00/0002
FEBRUARY 2008
This Map is for Modeling Purposes and is Schematic